IF IN DOUBT ASK

ALL DIMS IN mm UNLESS STATED OTHERWISE

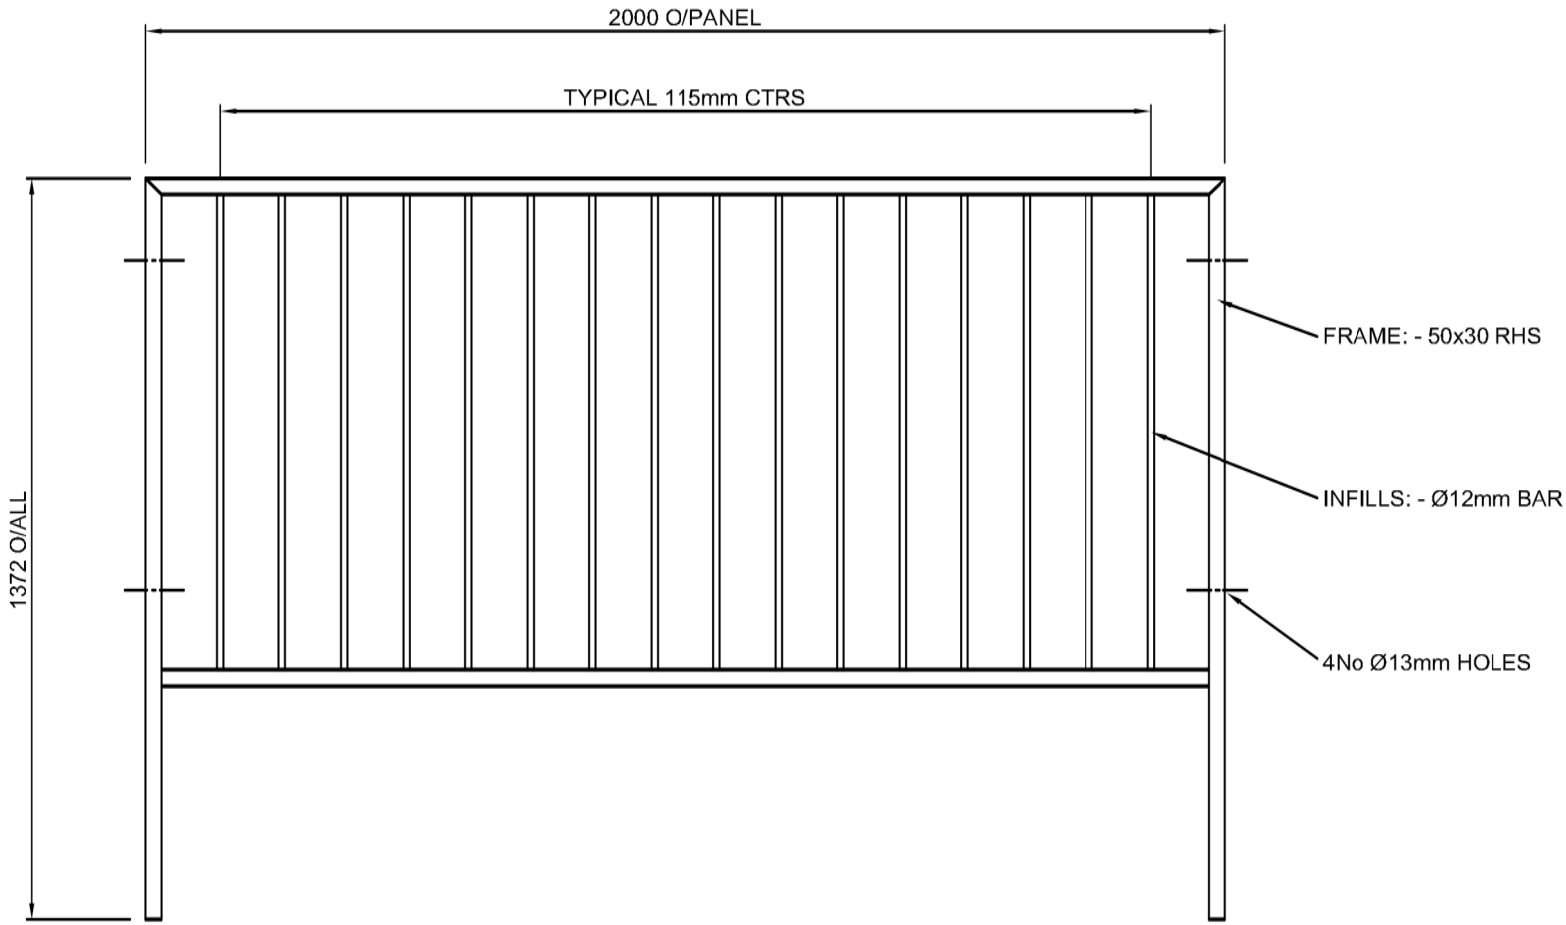

PLAN VIEW

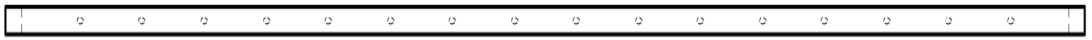

MATERIAL TO BE MILD STEEL TO BS EN 10025
RHS TO GRADE S275JO
BAR TO GRADE S275

REV	DESCRIPTION	DATE	INIT

QUANTITY

RELEASE | MARK

This drawing and its contents is the property of Alpha Rail Limited and may not be reproduced or published in anyway without the permission of Alpha Rail Limited.

ALPHA RAIL LTD
Alpha House
Urban Road
Kirkby-in-Ashfield
Nottingham
NG17 8AP
01623 750214
technical.dept@alpharail.co.uk

TITLE: STANDARD LEVEL 2m M1 TYPE GUARDRAIL PANEL

PROJECT: STAND'D DRAWING

DRAWING No: STD 2M1

REV

W/O	DRAWN	CHECK	DATE	SCALE AT A3
	C.U	D.B.	JUL 08	1:10