TYPICAL ELEVATION

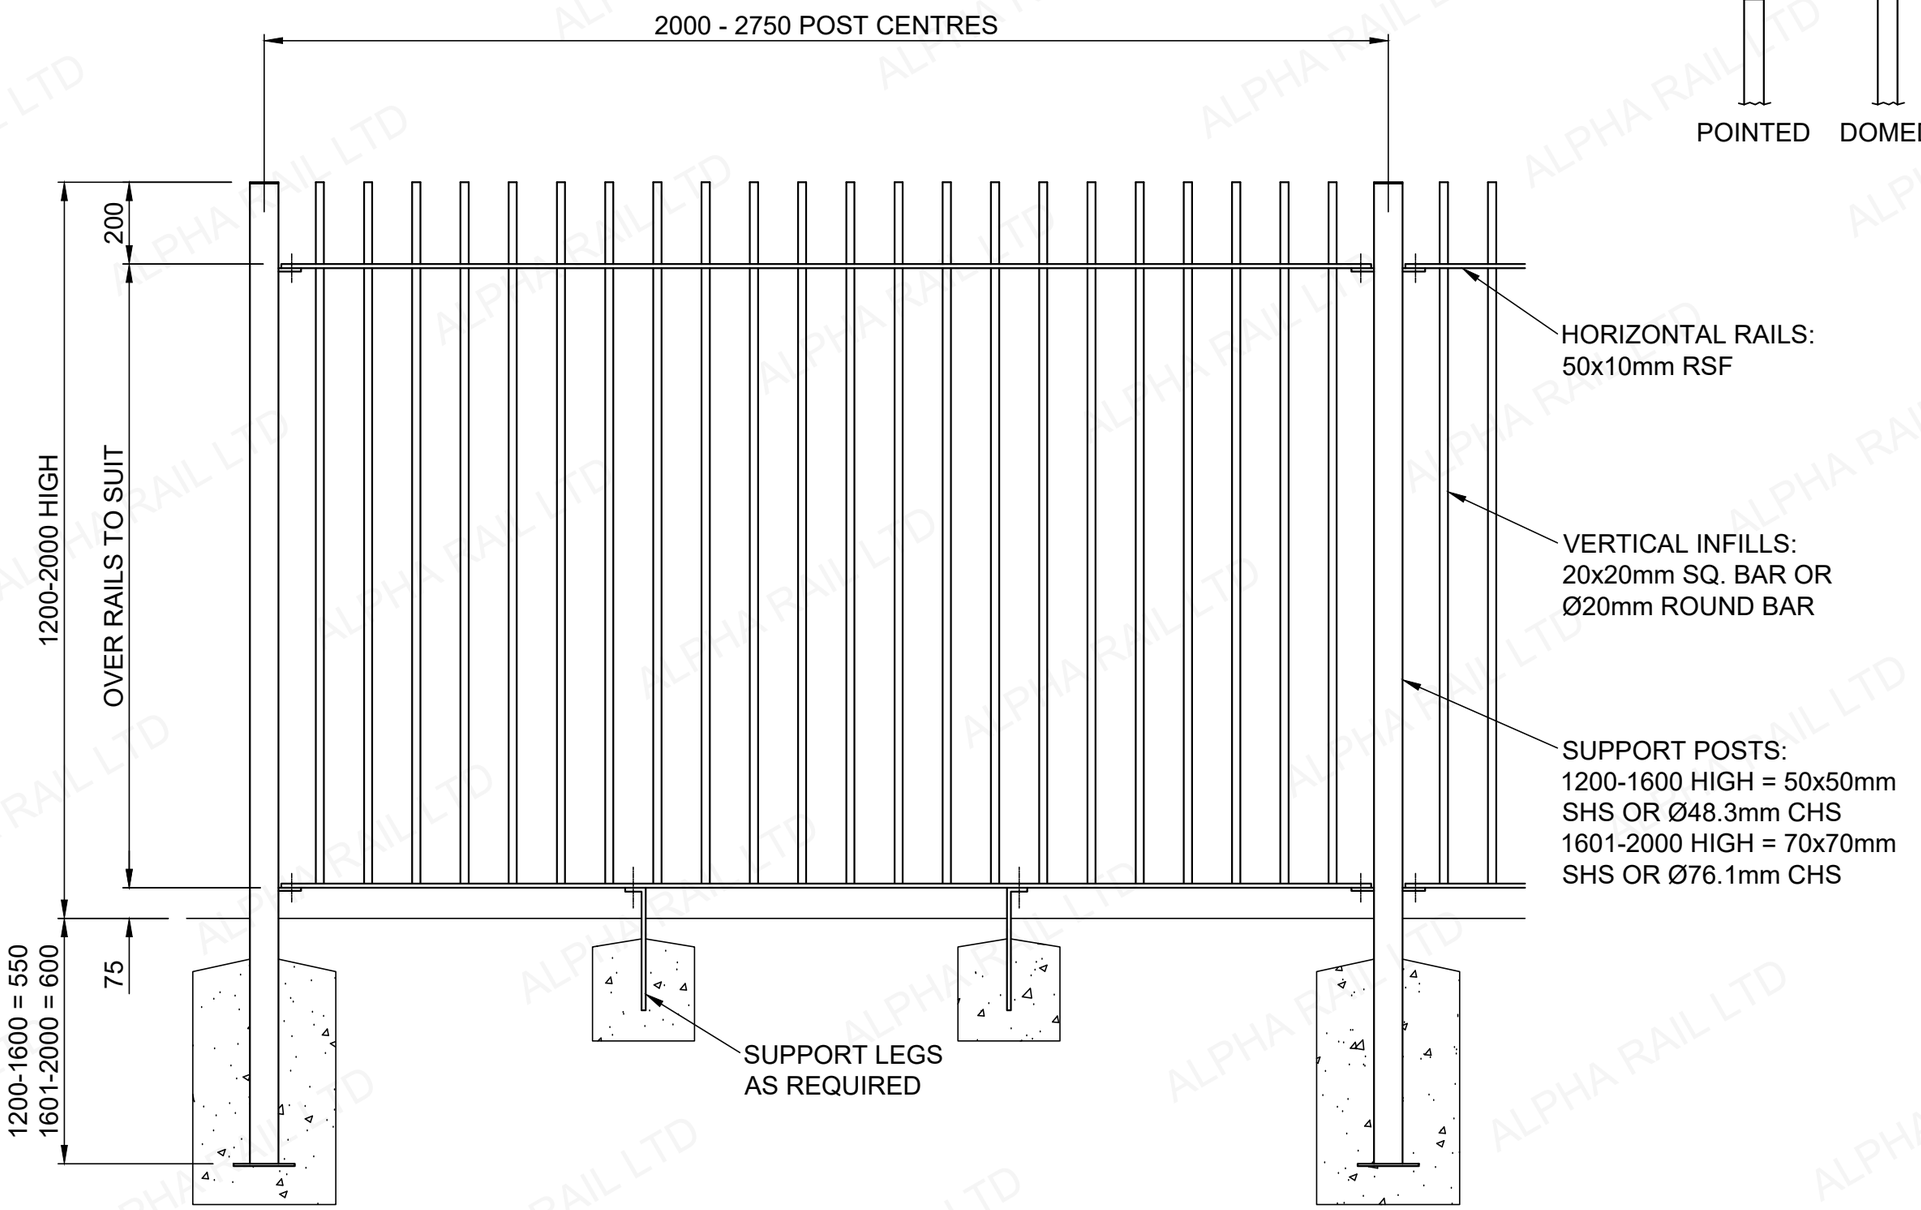

INFILL TOP OPTIONS

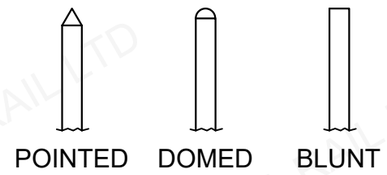

DRAWING. VB200/002	ALPHA RAIL RAILINGS . GATES . GUARDRAIL
TITLE. VERTCAL BAR RAILING	