TYPICAL ELEVATION

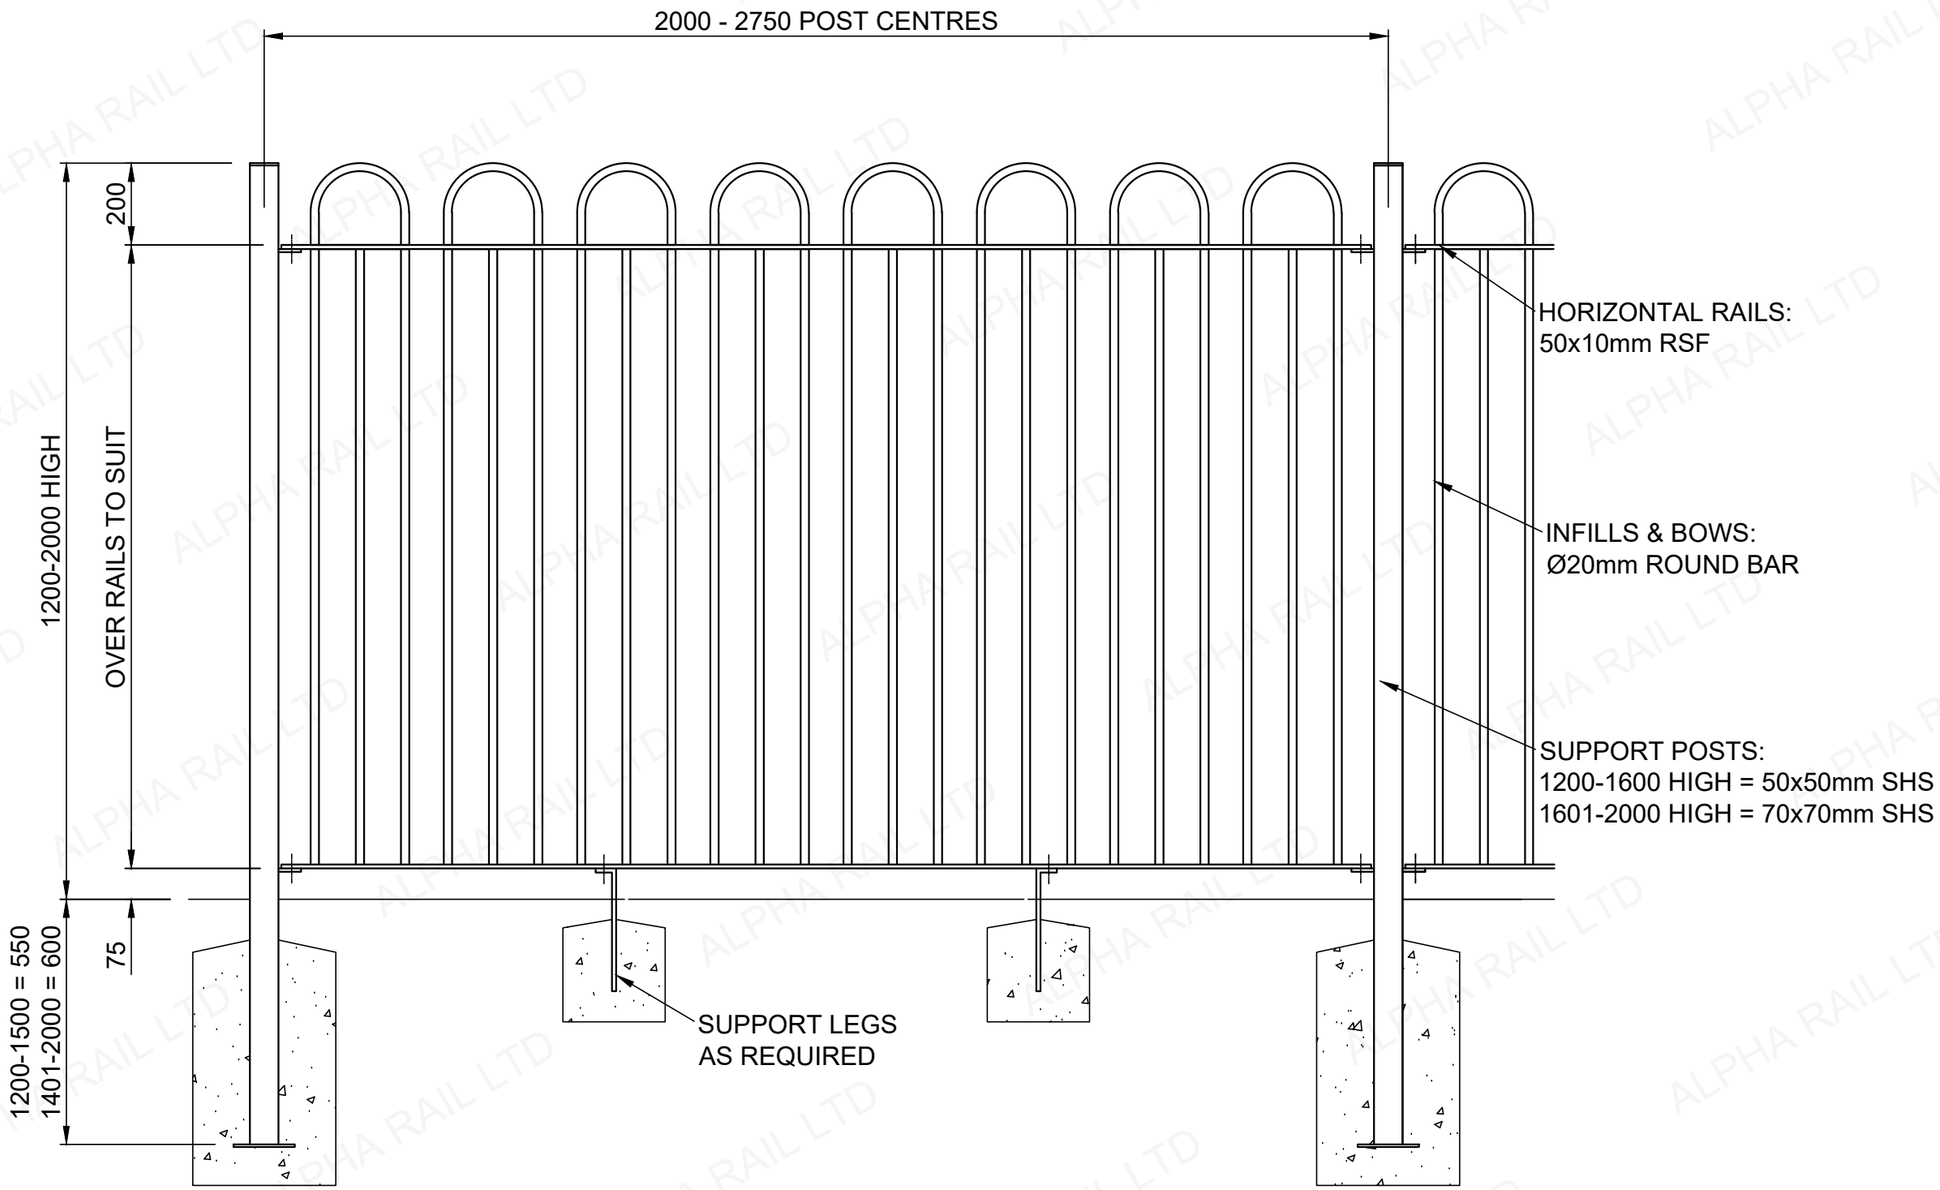

DRAWING.
BT302/003

TITLE.
SOUTHWELL BOW TOP

ALPHA RAIL
RAILINGS . GATES . GUARDRAIL